DRAWING NUMBER

DRAWING NUMBER

DRAWING NUMBER

DRAWING NUMBER


DRAWING NUMBER

DRAWING NUMBER


A105 CANTOR FITZGERALD SECURITIES 105R-9

IF THIS DRAWING IS NOT 30 X 42 IT IS A REDUCED PRINT. SCALE ACCORDINGLY


1/8" = 1'-0" · 1/4" = 1'-0" · 3/8" = 1'-0" · 1/2" = 1'-0" · 3/4" = 1'-0" · 1" = 1'-0" · 1-1/2" = 1'-0" · 3" = 1'-0"

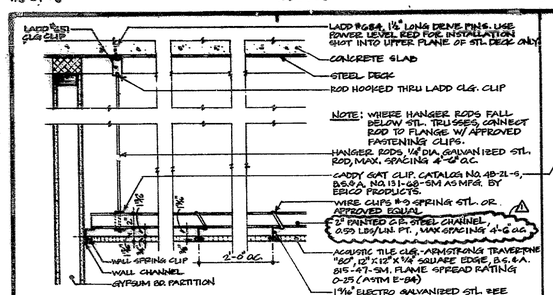


1 TYPICAL DETAIL SUSPENDED CONCEALED SPLINE CLG.
@ 1½" = 1'-0"
NOTE: SUSPENDED CEILING SYSTEM SHALL COMPLY WITH N.Y.C. BUILDING CODE, SECTION C-26-504.12 & REFERENCE STANDARD RS 5-16.

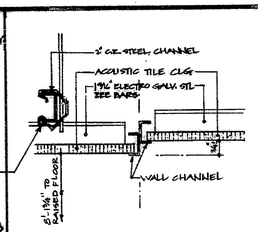


2 @ 3" = 1'-0"

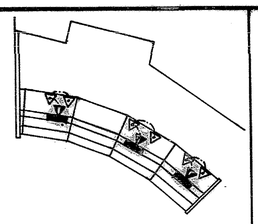


PLAN OF TRADING DESK TOP, SPACE NO. 7 SHOWING LOCATION OF TELEPHONE MODULES & JACKS

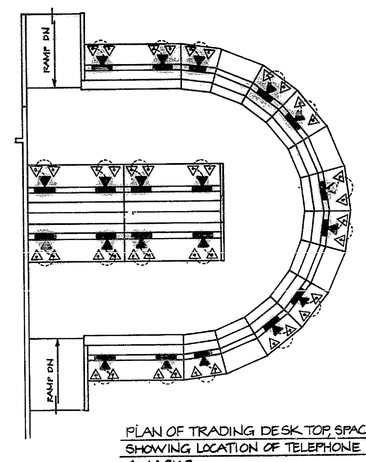

PLAN OF TRADING DESK TOP, SPACE NO. 8 SHOWING LOCATION OF TELEPHONE MODULES & JACKS

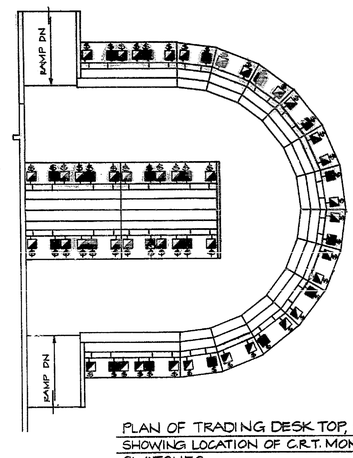


PLAN OF TRADING DESK TOP, SPACE NO. 8 SHOWING LOCATION OF C.R.T. MONITOR SWITCHES

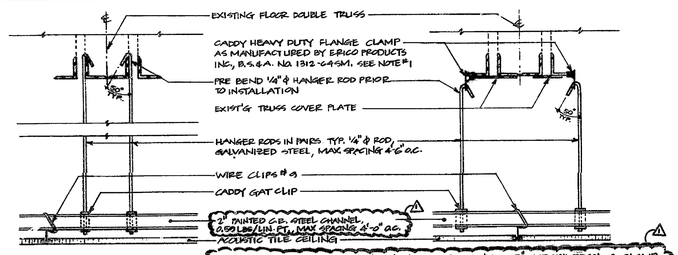

NOTE #1: IF THICKNESS OF BOTTOM FLANGE OF TRUSS > 0.275" USE UNIVERSAL C-CLAMP, (WIDE THROAT) 0.41 LBS. EACH AS MANUFACTURED BY GRINNELL CORP. OR APPROVED EQUAL. INSTALL C-CLAMP WITH SET SCREW IN TOP POSITION.

3 DETAIL OF HANGER ROD SUPPORTS BELOW TRUSSES
@ 1½" = 1'-0"

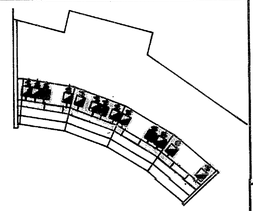

PLAN OF TRADING DESK TOP, SPACE NO. 7, SHOWING LOCATION OF C.R.T. MONITOR SWITCHES

LEGEND FOR PLANS

T	MODULAR TELEPHONE TURRET BUILT INTO TRADING DESK, I.P.C. TRADANET SERIES III MODULES.	LVS	LOW VOLTAGE A/D SWITCH FOR CRT MONITORS, MOUNTED IN TRADING DESK SUPPLIED BY C.F.S.C.
T	MODULAR TELEPHONE TURRET BUILT INTO TRADING DESK. I.P.C. SERIES II MODULES	LVS	LOW VOLTAGE ELECTRONIC SWITCH FOR CRT MONITORS, MOUNT IN TRADING DESK SUPPLIED BY C.F.S.C. DITECH INC. MODEL 015A
△	TELEPHONE HANDSET JACK MOUNTED ON UNDERSIDE OF TRADING DESK TOP FURNISHED & SUPPLIED BY I.P.C.		

CABINETWORK SCHEDULE

FLOOR	CW NO.	DESCRIPTION	LOCATION	ELEVATION ELEV. NO.	ELEVATION DWG. NO.	DETAIL DETAIL NO.	DETAIL DWG NO.	FINISH EXTERIOR	FINISH INTERIOR	FINISH TOP	FINISH FILLER	HARDWARE LOCK	HARDWARE HINGE	HARDWARE PULL	HARDWARE CATCH	HARDWARE DRAWER SLIDES	HARDWARE MISC.
105TH	1	TRADING DESK	SPACE NO. 8	2, 3A, 3B	15	2 / 1, 3, 5	16 / 17	F-1	F-3	F-2	–	H-2	–	–	–	H-3	H-1
	2	TRADING DESK	SPACE NO. 8	1A, 4A, 4B, 5A, 5B	15	1A / 1, 2, 5	16 / 17	F-1	F-3	F-2	–	H-2	–	–	–	H-3	H-1
	3	TRADING DESK	SPACE NO. 7	1, 2, 3	14	1B / 3, 4, 5	16 / 17	F-1	F-3	F-2	–	H-2	–	–	–	H-3	H-1
	4	COUNTERTOP	SPACE NO. 7	5	14	4, 6	14	F-1 EDGE	–	F-2	F-1	–	–	–	–	–	–
	5	CONTROL CLERKS DESK	SPACE NO. 5	8	12	5, 12	12	F-1	F-3	F-2	–	H-2	–	–	–	H-3	–
	6	CONTROL CLERKS SHELF	SPACE NO. 5	8	12	5	12	F-1	–	F-2	–	–	–	–	–	–	–
	7	CONTROL CLERKS DESK	SPACE NO. 5	7	12	5A, 12	12	F-1	F-3	F-2	–	H-2	–	–	–	H-3	H-1
	8	CONTROL CLERKS DESK	SPACE NO. 7/8	2	12	← EXISTING DESK TO BE RELOCATED →											
	9	CONTROL CLERKS SHELF	SPACE NO. 7/8	2	12	← EXISTING SHELF TO BE RELOCATED →											
	10	CONTROL CLERKS DESK	SPACE NO. 15	6	12	5, 12	12	F-1	F-3	F-2	–	H-2	–	–	–	H-3	H-1
	11	CONTROL CLERKS SHELF	SPACE NO. 15	6	12	5	12	F-1	–	F-2	–	–	–	–	–	–	H-1
	12	CABINET ENCLOSURE	SPACE NO. 7/8	7, 8	13	10, 11	13	F-1	F-1	F-2	F-1	–	–	–	–	–	–
	13	CABINET ENCLOSURE	SPACE NO. 17	1	13	← EXISTING - SEE REMARKS →											
	14	COUNTERTOP	SPACE NO. 17	1, 2	13	4, 5, 6	13	F-1	–	F-2	–	H-2	–	–	–	H-3	–
	15	COUNTERTOP	SPACE NO. 17	1, 2	13	4, 5, 6	13	F-1	–	F-2	–	–	–	–	–	–	–
	16	[illegible]	[illegible]	[illegible]	[illegible]	[illegible]	[illegible]	[illegible]	[illegible]	[illegible]	[illegible]	[illegible]	[illegible]	[illegible]	[illegible]	[illegible]	[illegible]
	17	COAT ROD & HAT SHELVES	SPACE NO. 9	14, 21	13	17, 18, 19, 20	13	F-1	F-1	–	F-1	–	–	–	–	–	H-4
	18	COAT ROD & HAT SHELVES	SPACE NO. 9	11	13	13	13	F-1	F-1	–	F-1	–	–	–	–	–	H-4
	19	COAT ROD & HAT SHELVES	SPACE NO. 9	15	13	17, 18, 19	13	F-1	F-1	–	F-1	–	–	–	–	–	H-4

REMARKS	FURNISH BY
	CWC
RELOCATION BY CABINET CONTRACTOR	EXIST'G REUSE
RELOCATION BY CABINET CONTRACTOR	EXIST'G REUSE
	CWC
REINSTALL CABINET REMOVED FROM PREVIOUS OFFICE IN THIS AREA, CUT DOWN CABINET DEPTH AS REQUIRED BY NEW LAYOUT. SEE PLAN, ELEV. & DETILS FOR AREA	EXIST'G REUSE
NOTE: COAT RODS & HAT SHELVES SHALL BE RELOCATED FROM EXIST'G AREA. CONSTRUCT NEW SMALL FILL-IN UNITS & NEW CENTER SECTION CW-17. SEE ELEVATIONS & DETAILS ON DRWG. NO. 105R-13. VERIFY O.A. DIMENSIONS OF EXISTING UNITS TO BE RELISED. VERIFY THE O.A. OPENING DIMENSIONS IN FIELD WHERE REQ'D. FINISH SHALL MATCH EXISTING.	CWC

M.E.A. & B.S.&A. RESOLUTION NUMBERS FOR WOODWORK & CABINETWORK MATERIALS

1. UPON THE AWARD OF THE CABINETWORK CONTRACT AND THE PLACING OF MATERIAL ORDERS, THE CABINETWORK CONTRACTOR SHALL OBTAIN & FURNISH TO THE ARCHITECT COPIES OF ALL M.E.A. & B.S.&A. RESOLUTIONS FOR THE CABINETWORK MATERIALS. THE ARCHITECT WILL SUBMIT THESE RESOLUTION TO THE PORT AUTHORITY OF N.Y. & N.J. AS REQUESTED. △1

CABINETWORK NOTES

1. CORK FOR CORKBOARDS SHALL BE 12" X 36" X 1/8" THICK CORK. AS SUPPLIED BY ABETOR CORK CO., 81 WASHINGTON STREET, BROOKLYN, N.Y. COLOR & TEXTURE SHALL MATCH CORKBOARD IN EXISTING TRADING ROOM.
2. THE CABINETWORK CONTRACTOR SHALL SET BLOCK BEHIND, LEVEL, SHIM & BUTT TOGETHER ALL STEEL FILE CABINETS. CABINETS SHALL BE SUPPLIED BY CLIENT.

CABINET HARDWARE

H-1	TIGHT JOINT FASTENERS
H-2	DRAWER LOCKS, KEYED SEPARATELY
H-3	DRAWER SLIDES - ACCURIDE #C-2006
H-4	HANGRAIL & SUPPORTS GARCY #D-3335, 1 5/16" & HANGRAIL W/ #D-3369 HANGRAIL SUPPORTS

CABINET FINISHES

F-1	WHITE OAK FINISH SHALL MATCH EXIST. TRADING DESK & CABINETS
F-2	PLASTIC LAMINATE; PIONITE NUBIAN BROWN ST604 SUEDE
F-3	FLAT BLACK FINISH
F-4	
F-5	
F-6	

JUSTIN PC ARCHITECTS
205 LEXINGTON AVE
NEW YORK NY 10016
TEL (212) 689 9550

JOHN C. WESTRICK & ASSOCIATES
CONSULTING ENGINEERS
2110 MAPLE AVE. SOUTH PLAINFIELD, N.J.
07080 908-561-4170

DATE	ISSUED TO	PR	TR
4/28/92	PORT AUTHORITY FOR APPROVAL	12	–
7/28/92	CFSC	2	–
8/1/92	CFSC FOR BIDDING	6	–
8/5/92	CFSC	–	5
8-10-92	PORT AUTHORITY FOR APPROVAL	12	–
8-10-92	DAUSS-SCHMIDT & SONS	1	1
7-21-92	DDS/MESTEL	–	1
8-26-92	PORT AUTHORITY FOR APPROVAL	12	–

NO	DATE	REVISION	BY
△1	6-8-92	ADDED NOTE ON CABINETWORK MATERIALS M.E.A. & B.S. & A. NUMBERS CORRECTED 2" CEILING CHANNEL WEIGHT & ADDED NOTE NO. 1 TO DETAIL NO. 3 PER PORT AUTHORITY COMMENTS DATED 5-18-92. OMITTED CABINETWORK ITEM NO. CW-16	TL

CANTOR, FITZGERALD SECURITIES CORP.
105th FLOOR
ONE WORLD TRADE CENTER, NEW YORK N.Y.

PROPOSED ALTERATION TO
G.S.B. TRADING ROOM
TRADING DESK TELEPHONE MODULE & JACK LOCATION, CLG. DETAILS, CABINETWORK SCHEDULE

T.A.A. NO. W-92041

NORTH

PROJECT NO. 712
SCALE AS NOTED
DRAWN BY T.L.
CHECKED BY
DATE 4-27-92

DRAWING NO. 105R-9